LEGEND

EXISTING		PROPOSED
⊙	MANHOLE	●
⊡	INLET	■
	CONCRETE HEADWALL	
	FLARED END SECTION	▲
	UTILITY POLE	
	FIRE HYDRANT	
	SIGN	
	EDGE OF WOODS	
	SANITARY SEWER	

EXISTING		PROPOSED
W	WATER MAIN	
WV	WATER VALVE	
	TEE	
	PLUG (CAP)	
00	CONTOUR LINE	00
00X00	GRADE	00X00
N/A	MEET EXISTING GRADE	(00X00)
K38.50	CURB ELEVATION	K38.50
G38.00	GUTTER ELEVATION	G38.00
N/A	HANDICAP RAMP	H
	CENTERLINE	N/A

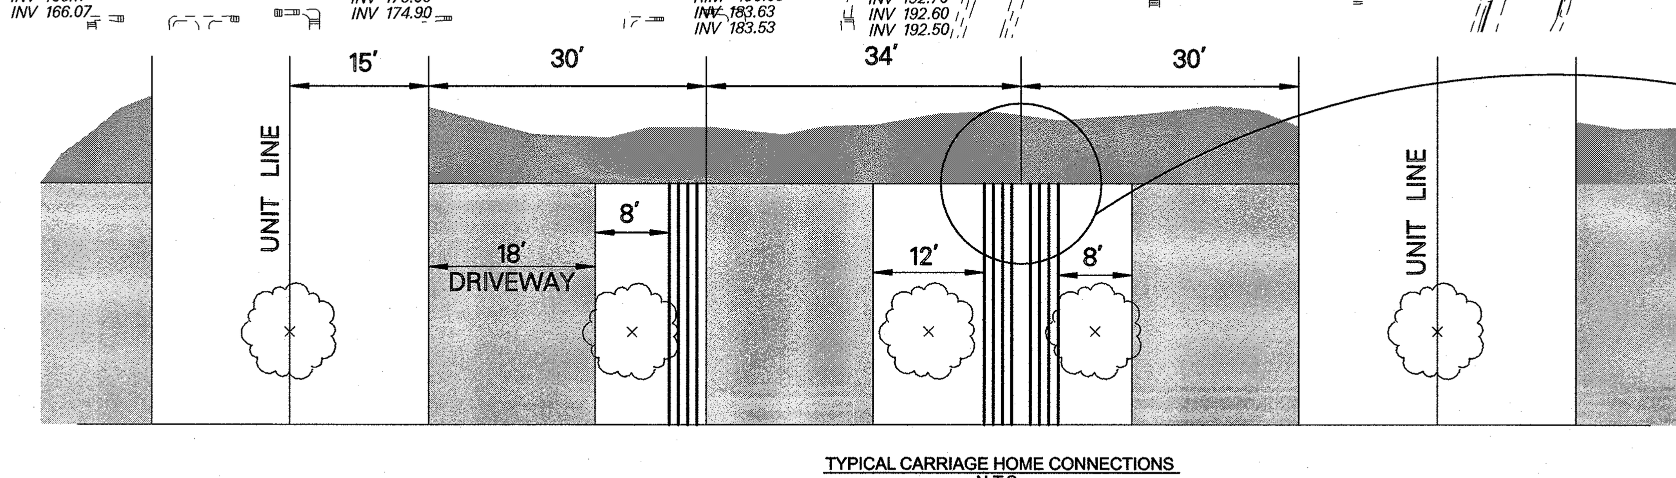

TYPICAL CARRIAGE HOME CONNECTIONS
N.T.S.

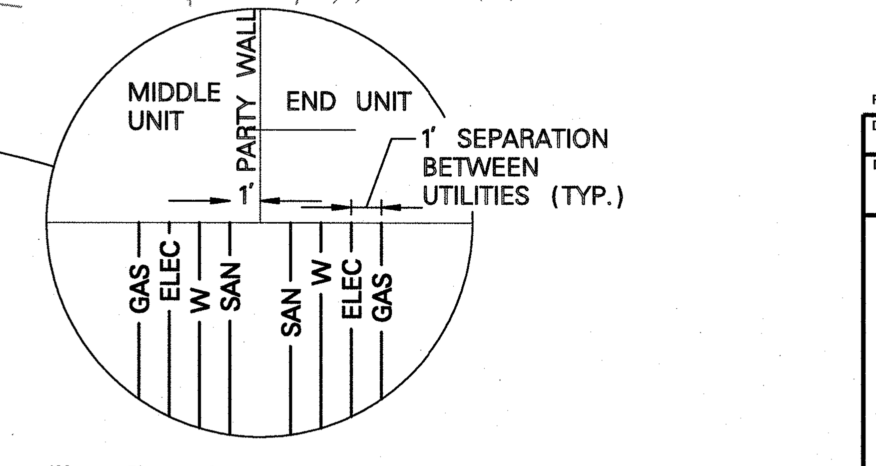

100 50 0 100 200 300 400

GRAPHIC SCALE

REVISION No. 1: REVISED PER NEW LAYOUT.

DESIGNED: KJC	DRAWN: GRF	CHECKED: MSM
DATE SIGNED:		REVISIONS
		NO. / DATE
		1 / 07/01/10

MARK S. MAYHEW

PA PROFESSIONAL ENGINEERING No. 051921-E

SANITARY CONCEPT PLAN

ASHBOURNE COUNTRY CLUB
T.M.P. 31-61-6, 1100 ASHBOURNE ROAD

CHELTENHAM TOWNSHIP
MONTGOMERY COUNTY, PENNSYLVANIA

TWT
Taylor Wiseman & Taylor
ENGINEERS / SURVEYORS / SCIENTISTS
1300 HORIZON DRIVE, SUITE 112, CHALFONT, PA 18914
TELEPHONE: (267) 956-1020 FAX: (267) 956-1019
www.taylorwiseman.com

SCALE:	DATE:	DRAWING NO.	SHEET:
1"=100'	MARCH 25, 2010	D11-03371-B	1 OF 9

Q:\CAD\03371\0B_01_san01.DGN