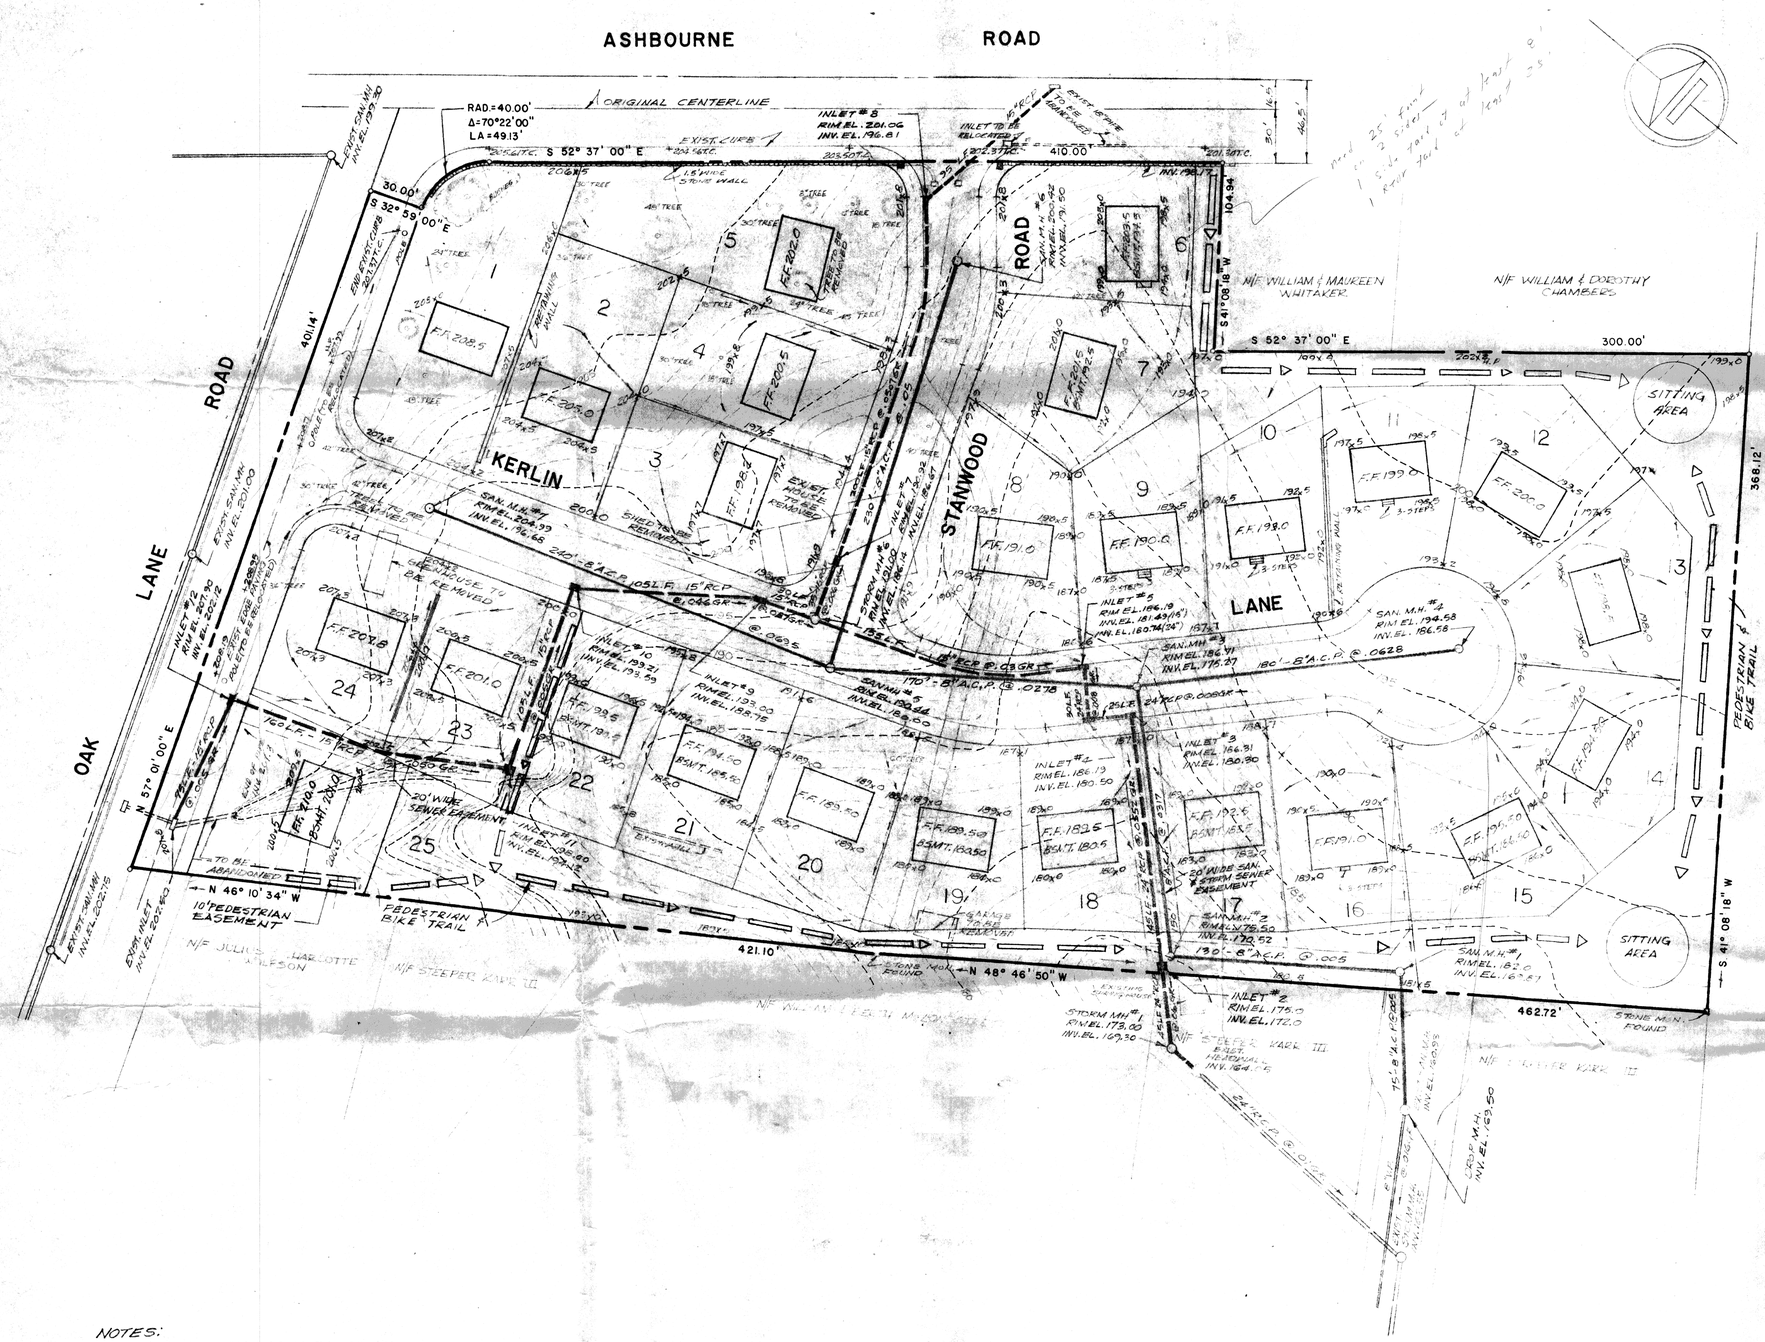

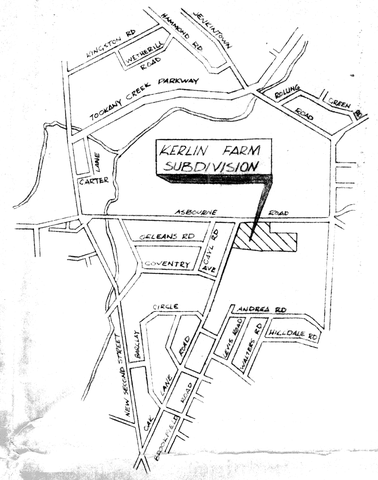

LOCATION MAP

SCALE 1" = 1000'

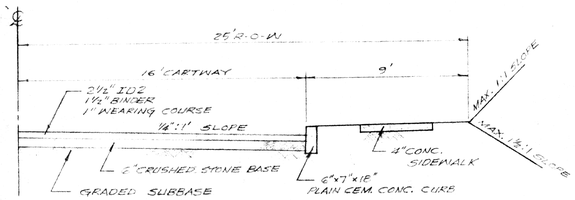

TYPICAL HALF SECTION

N.T.S.

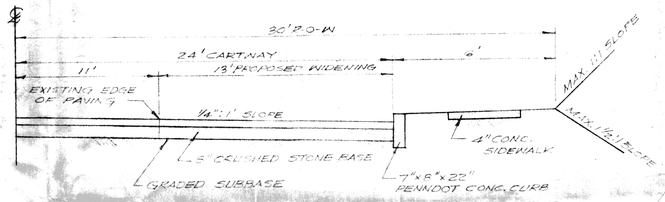

TYPICAL HALF SECTION
OAK LANE ROAD

N.T.S.

GRAPHIC SCALE

NOTES:

1. BENCH MARK DATUM BASED ON CHELTENHAM TOWNSHIP SANITARY SEWER.
2. OPEN SPACE AREA PROVIDED 47,269.60 S.F.

DATE	No	REVISION	BY	APPR
6-24-77	1	GENERAL	S.A.M	

COMMONWEALTH OF PENNSYLVANIA
REGISTERED PROFESSIONAL ENGINEER
DANIEL SERGIO WINOKUR
No. 21869-E

PA. PE. No 21869-E

DATE	No	REVISION	BY	APPR

KERLIN FARM SUBDIVISION

CHELTENHAM TOWNSHIP
MONTGOMERY COUNTY, PENNA.

PRELIMINARY PLAN

FOR: NICHOLAS DICICCO & ASSOCIATES
7274 LYNFORD ST.
PHILA., PENNA.

SCALE 1" = 40'	D.S. WINOKUR ASSOCIATES CONSULTING ENGINEERS 8016 BUSTLETON AVENUE PHILADELPHIA, PENNA., 19152	APPROVED
DRAWN BY S.A.M.		SHEET 2 of 3
DATE 6-13-77		DRAWING No. 119.01-02