TOOKANY CREEK PARKWAY

JENKINTOWN ROAD

ASHBOURNE ROAD

LEVEL SPREADER (TYP. OF 4)

RIPARIAN BUFFER

EX. 100-YR FLOODPLAIN (PER F.I.S. ELEVS)

BASIN #1A

BASIN #1B

BASIN #1C

BASIN #1D

BASIN #2A

BASIN #2B

BASIN #2C

BASIN #3A

BASIN #3B

BASIN #3C

BASIN #3D

BASIN #3E

BASIN #5A

BASIN #5B

BASIN #5C

BASIN #5D

BASIN #5E

D.A. #1 16.97 AC.

D.A. #2 5.16 AC.

D.A. #3 18.34 AC.

D.A. #4 34.52 AC.

RAIN GARDEN (TYP. OF 9)

LEGEND

EXISTING		PROPOSED
	MANHOLE	
	INLET	
	CONCRETE HEADWALL	
	FLARED END SECTION	
	UTILITY POLE	
	FIRE HYDRANT	
	SIGN	
	EDGE OF WOODS	
	SANITARY SEWER	
	STORM DRAIN	
X99.99	TWT SURVEYED ELEVATION	N/A
W	WATER MAIN	
WV	WATER VALVE	
	TEE	

LEGEND

EXISTING		PROPOSED
	PLUG (CAP)	
00	CONTOUR LINE	00
00X00	GRADE	00X00
N/A	MEET EXISTING GRADE	(00X00)
K38.50	CURB ELEVATION	K38.50
G38.00	GUTTER ELEVATION	G38.00
N/A	HANDICAP RAMP	H
	CENTERLINE	N/A
	DRAINAGE AREA LINE	
	EX. 100-YR FLOODPLAIN (PER F.I.S. ELEVS)	
	EX. 100-YR FLOODPLAIN (PER TWT HEC-RAS)	
	EX. 2-YR FLOODPLAIN (PER TWT HEC-RAS)	

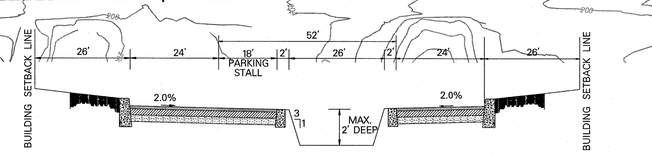

TYPICAL COURT AND RAIN GARDEN SECTION

NOT TO SCALE

GRAPHIC SCALE

100 50 0 100 200 300 400

REVISION No. 1: REVISED PER NEW LAYOUT.

DESIGNED: KJC	DRAWN: GRF	CHECKED: MSM
DATE SIGNED:		REVISIONS

NO.	DATE
1	07/01/10

MARK S. MAYHEW

PA PROFESSIONAL ENGINEERING No. 051821-E

STORMWATER CONCEPT PLAN

ASHBOURNE COUNTRY CLUB
T.M.P. 31-61-6, 1100 ASHBOURNE ROAD
CHELTENHAM TOWNSHIP
MONTGOMERY COUNTY, PENNSYLVANIA

Taylor Wiseman & Taylor
ENGINEERS / SURVEYORS / SCIENTISTS
1300 HORIZON DRIVE, SUITE 112, CHALFONT, PA 18914
TELEPHONE: (267) 956-1020 FAX: (267) 956-1019
www.taylorwiseman.com

SCALE:	DATE:	DRAWING NO.:	SHEET:
1"=100'	MARCH 25, 2010	D11-03371 -B	2 OF 9

Q:\CAD\03371\0B_02_swm01.dgn