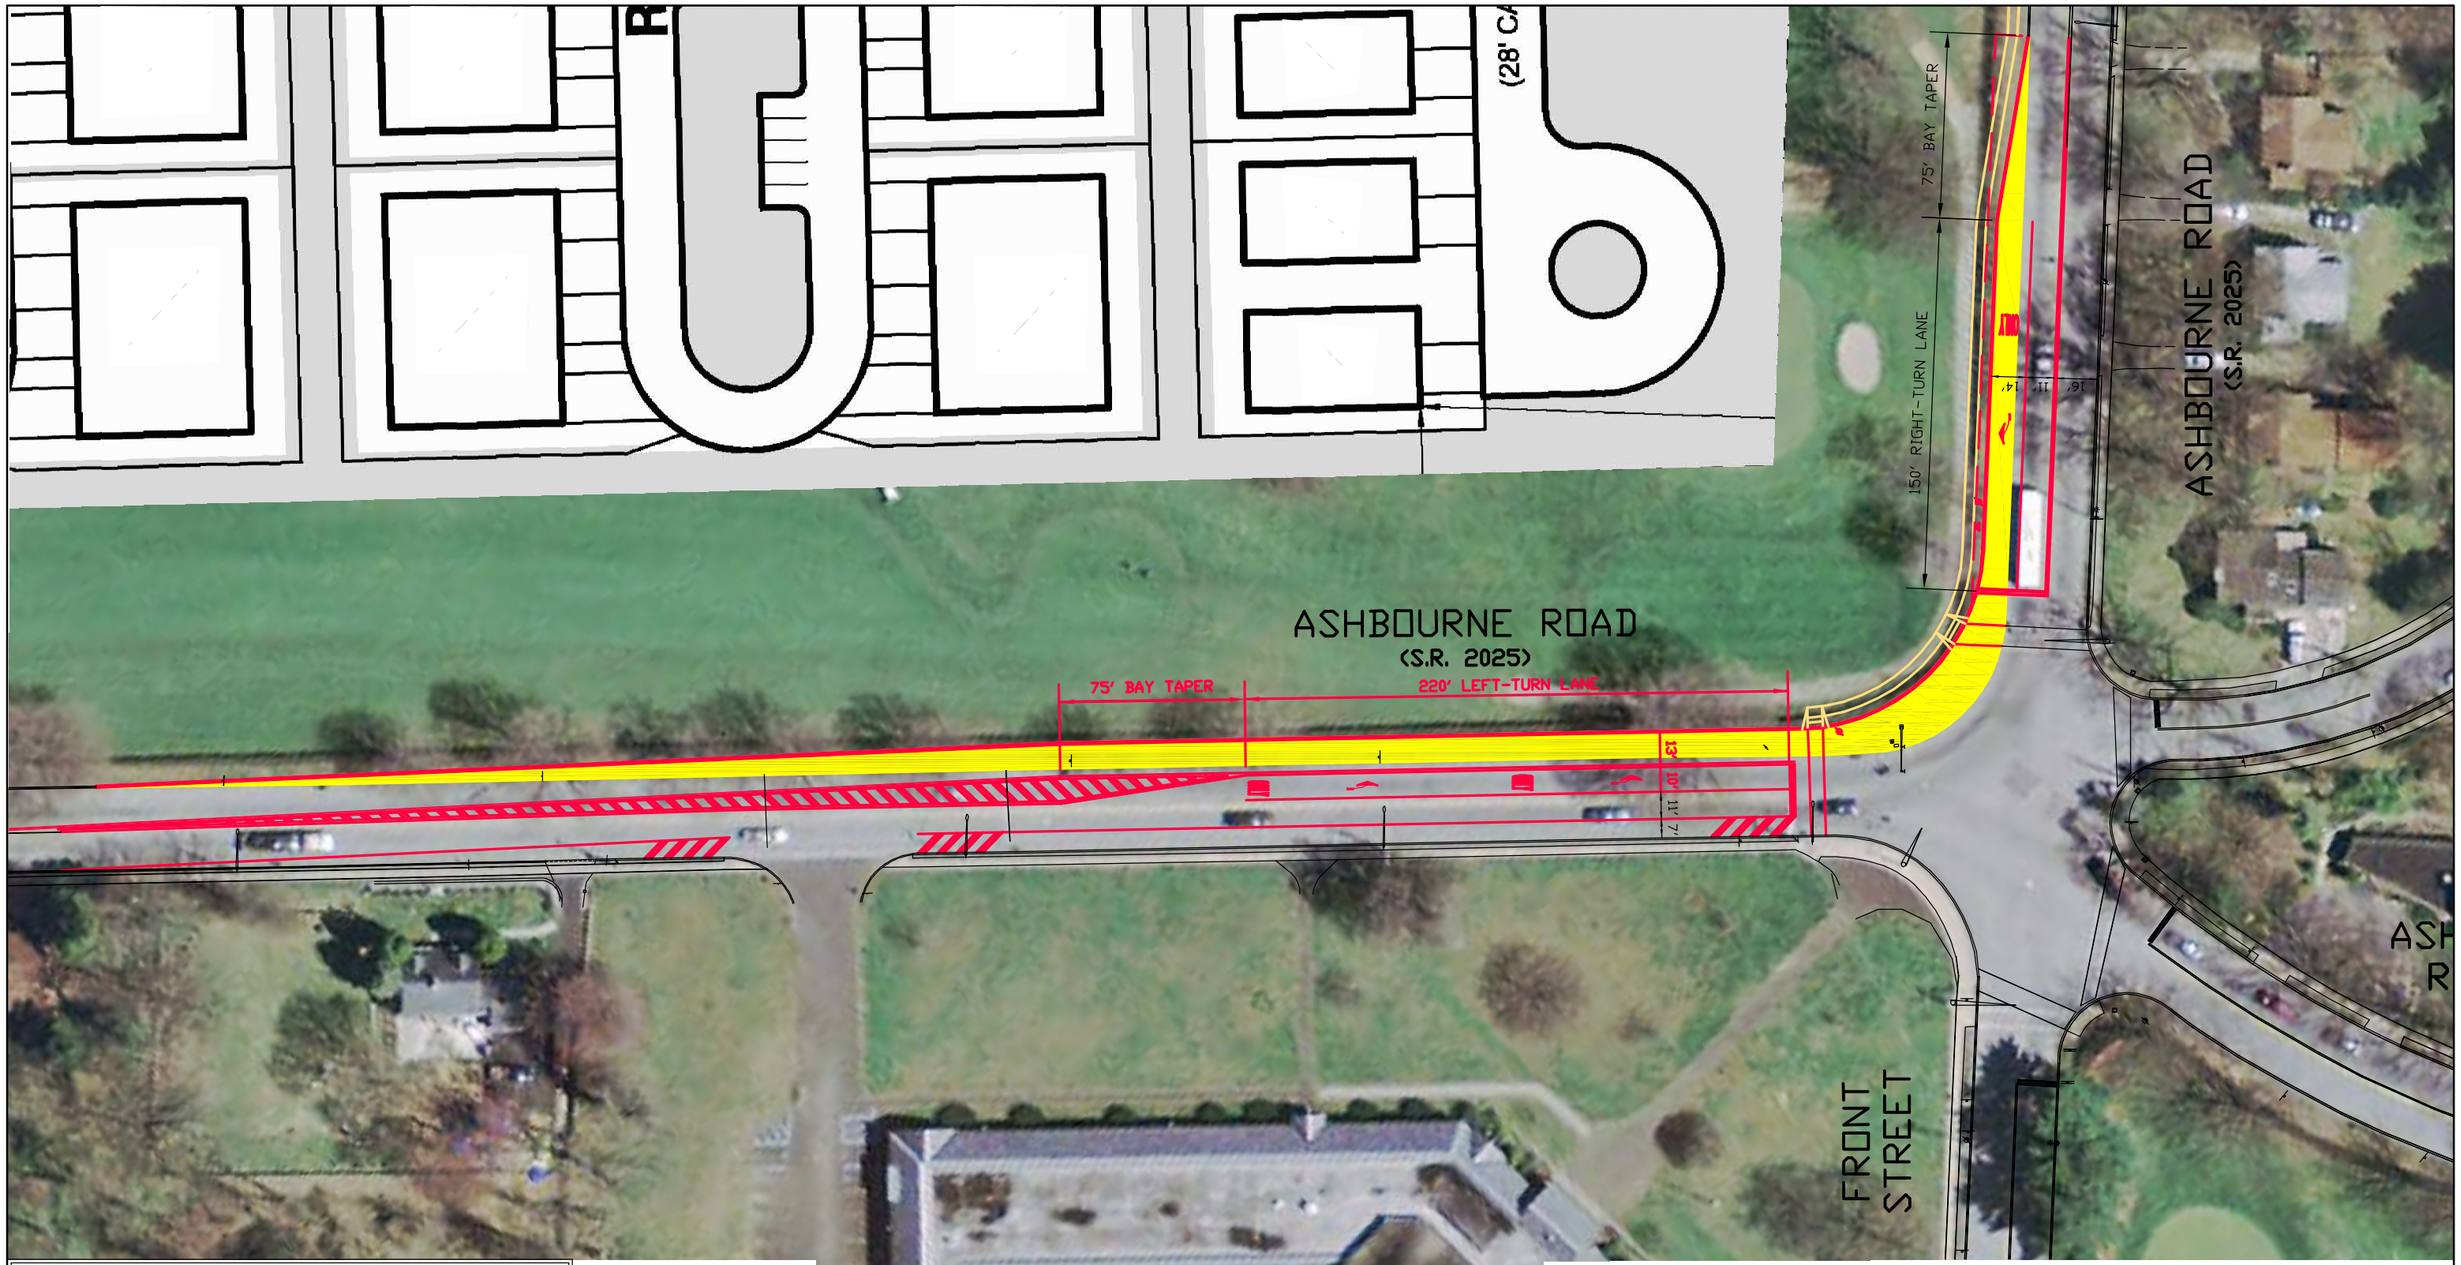

LEGEND

- EXISTING FEATURES
- PROPOSED PAVEMENT MARKINGS
- LEGAL RIGHT-OF-WAY
- ULTIMATE RIGHT-OF-WAY
- NEW PAVEMENT/CURBING AREA
- LANDSCAPED AREAS

SCALE

30' 0 30' 60'

DATE	DESCRIPTION	NO.

REVISIONS

PRELIMINARY CONCEPT #2

McMAHON
TRANSPORTATION ENGINEERS & PLANNERS

INTERSECTION IMPROVEMENTS
ASHBOURNE ROAD (S.R. 2025) AND
FRONT STREET/ASHMEAD ROAD/ARBOR ROAD

CHELTENHAM TOWNSHIP MONTGOMERY COUNTY

DRWN. BY SAK
CHKD. BY SAK
APPRD. BY SAK

DATE OF PLAN
MARCH 29, 2010

SCALE: 1"= 30'
JOB # 809015.11
DWG # 2 OF 3