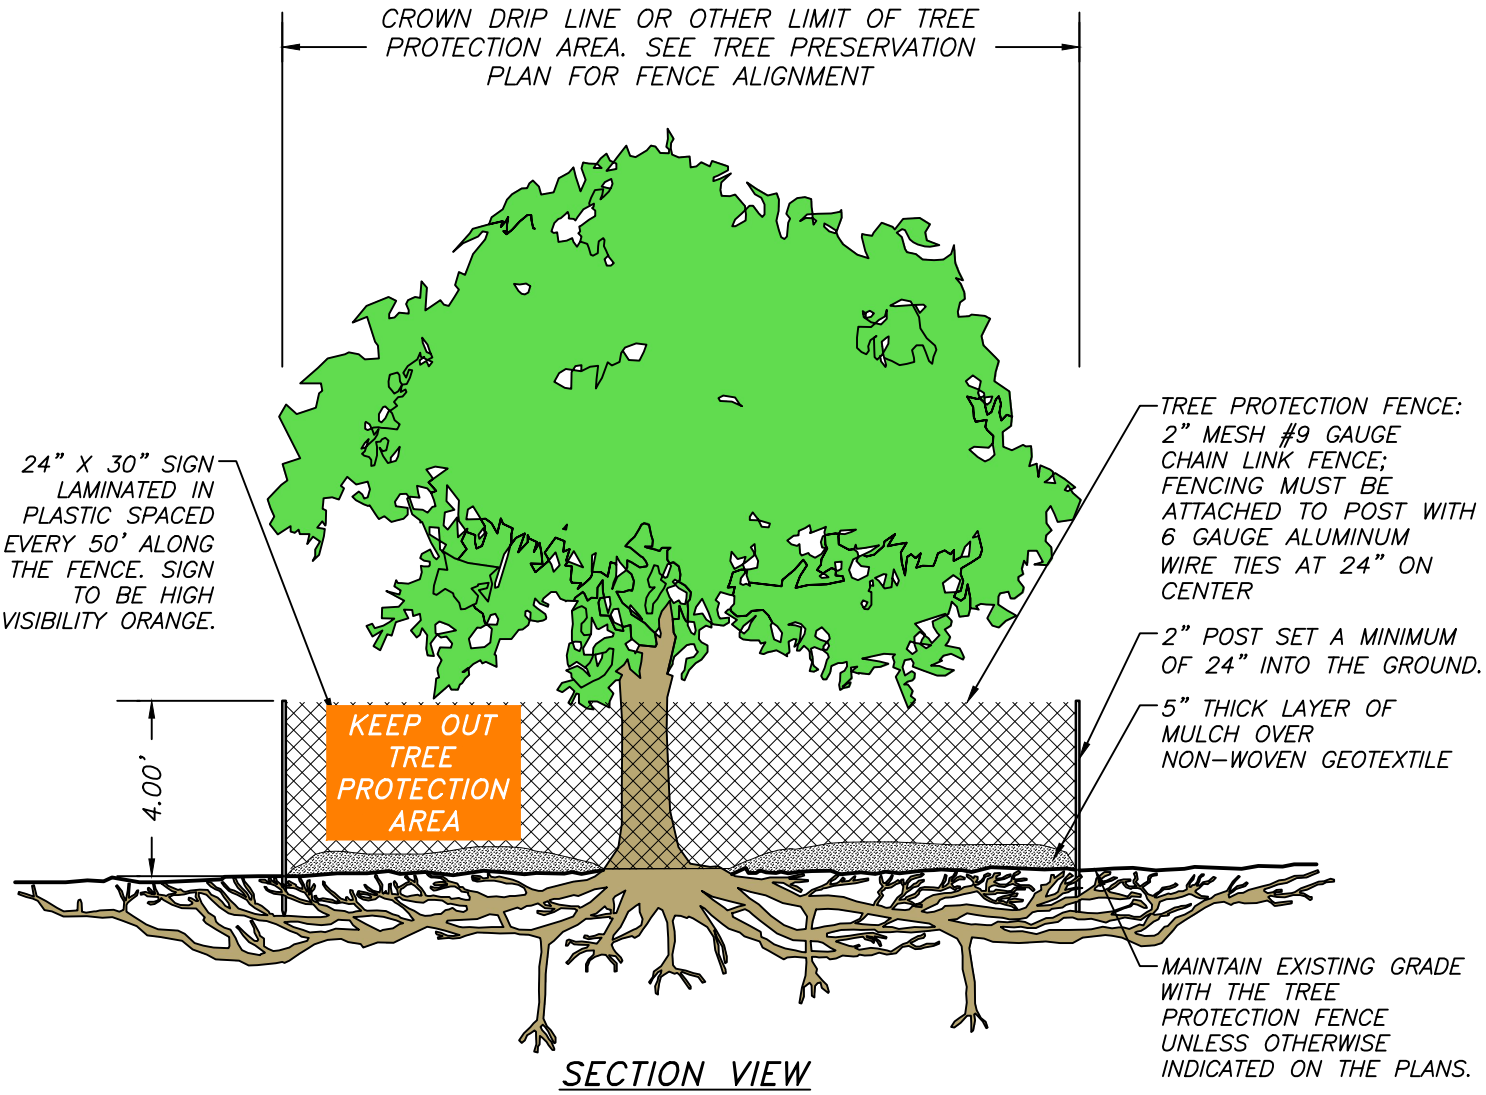

SECTION VIEW

NOTES:

1. SEE SPECIFICATIONS FOR ADDITIONAL TREE PROTECTION REQUIREMENTS.
2. IF THERE IS NO EXISTING IRRIGATION, SEE SPECIFICATIONS FOR WATERING REQUIREMENTS.
3. NO PRUNING SHALL BE PERFORMED EXCEPT BY APPROVED ARBORIST.
4. NO EQUIPMENT SHALL OPERATE INSIDE THE PROTECTIVE FENCING INCLUDING DURING FENCE INSTALLATION AND REMOVAL.
5. SEE SITE PREPARATION PLAN FOR ANY MODIFICATIONS WITH THE TREE PROTECTION AREA.

PREPARED BY:

ROCKWELL ASSOCIATES
URBAN FORESTRY • ARBORICULTURE • CONSULTING

www.RockwellConsultants.com
JOHN ROCKWELL HOSBACH JR., URBAN FORESTER REGISTERED CONSULTING ARBORIST #483, ISA CERTIFIED ARBORIST PD-0372, ISA TREE RISK ASSESSMENT QUALIFIED

A: PO BOX 542 – RIDLEY PARK, PENNSYLVANIA 19078
P: (610) 731-7969

NUM.	DATE	REVISION

TREE PROTECTION DETAIL

DATE: FEBRUARY 5, 2019

D-TP

SCALE: NTS